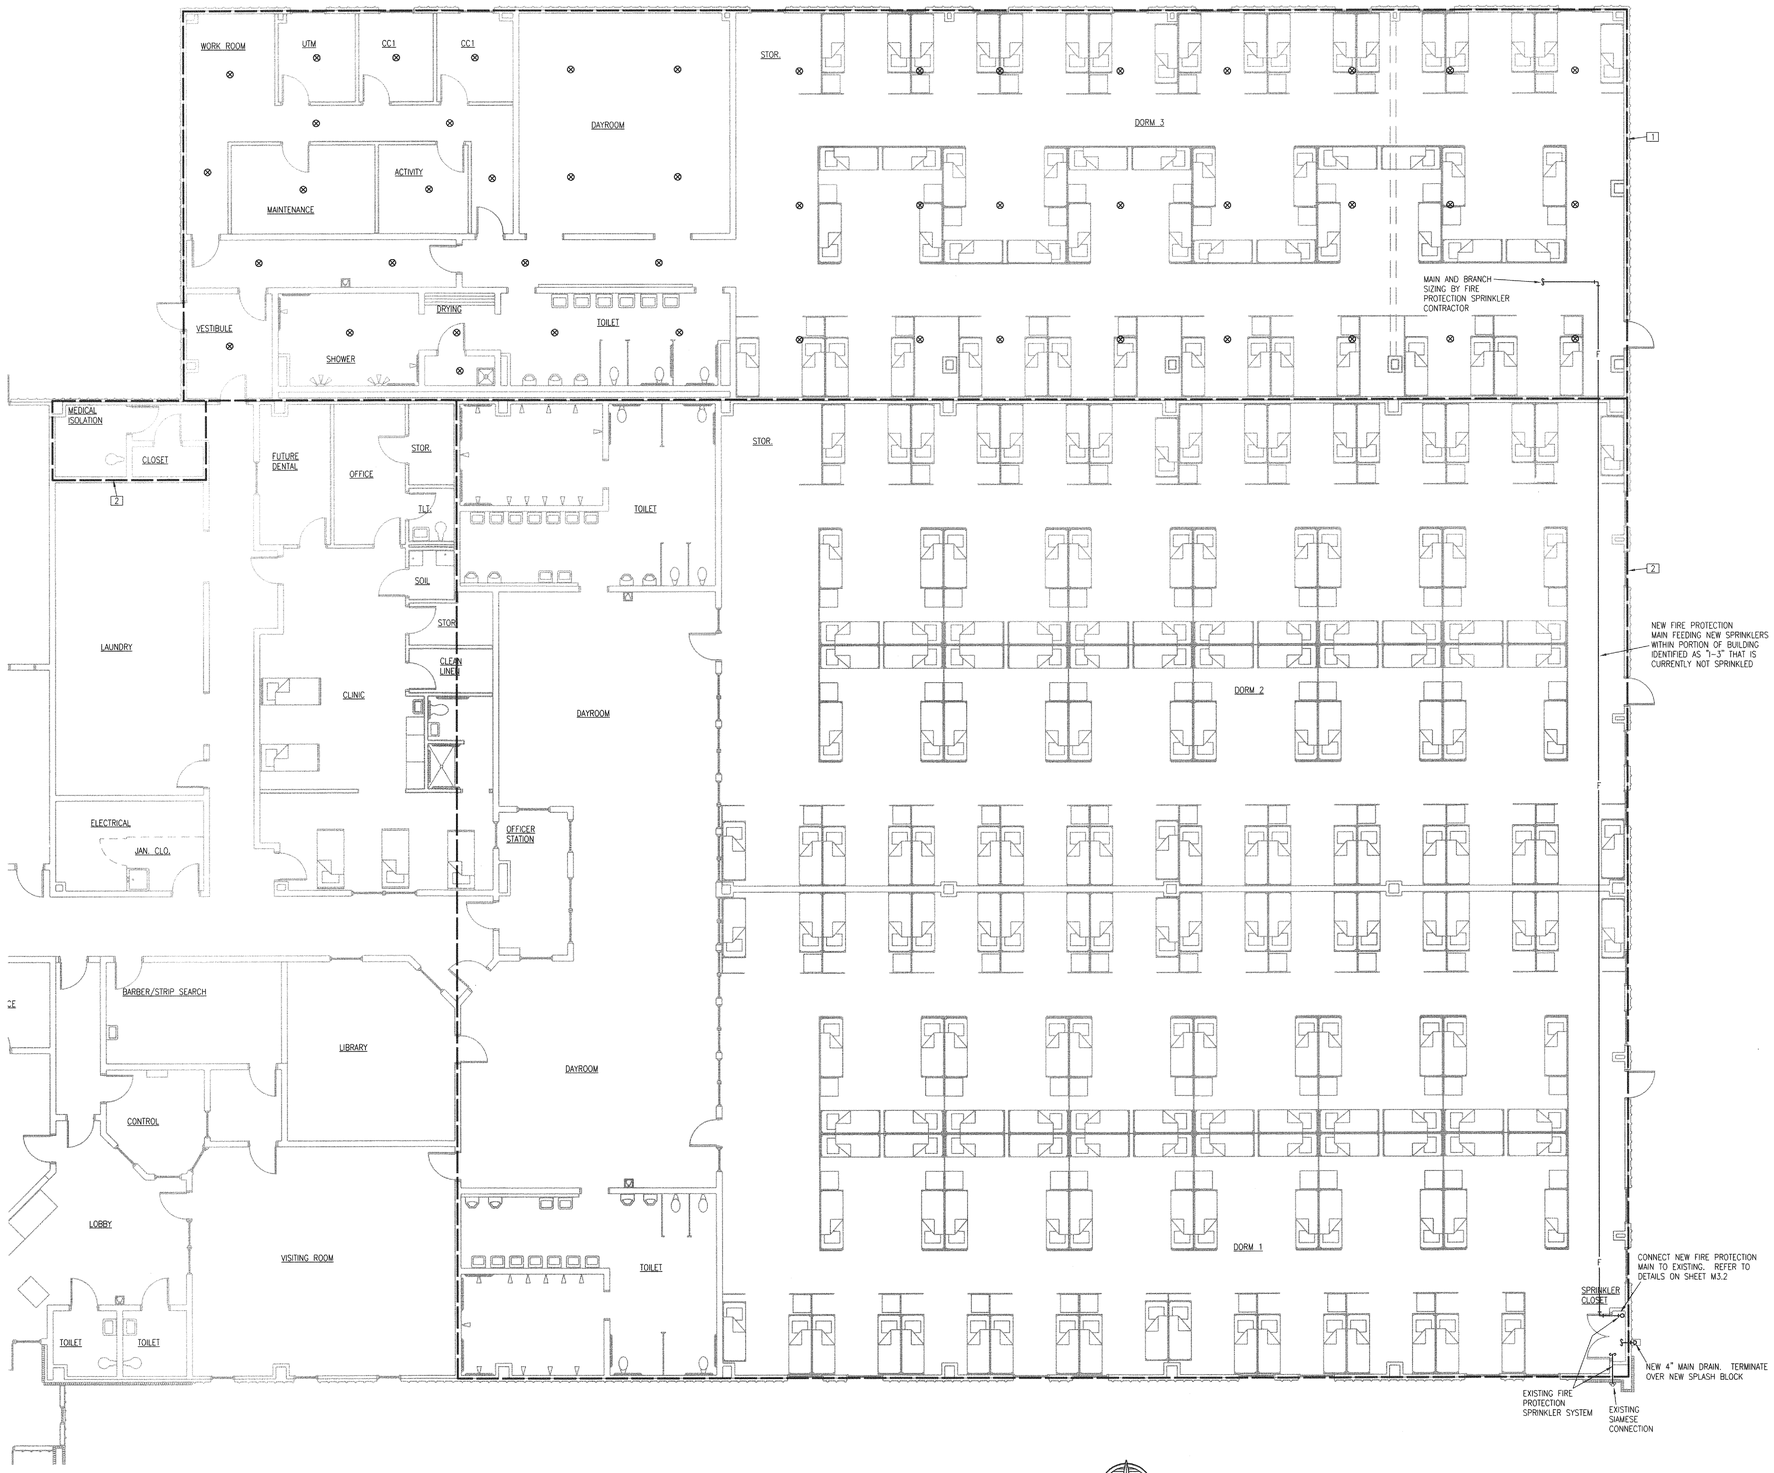

1 PARTIAL MEDIUM HOUSING FLOOR PLAN

1/8"=1'-0" FIRE PROTECTION

NORTH

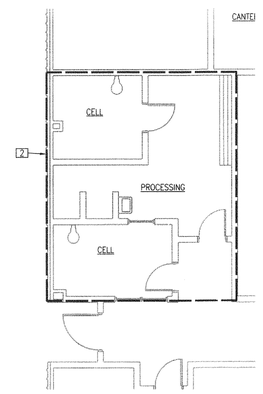

2 PARTIAL MEDIUM HOUSING FLOOR PLAN

1/8"=1'-0" FIRE PROTECTION

NORTH

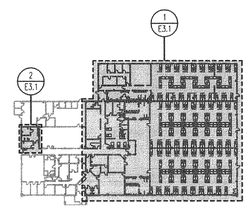

KEY PLAN

NORTH

LEGEND:

1 AREA OF NEW FIRE PROTECTION SPRINKLER SYSTEM
- COORDINATE SPRINKLER LAYOUT WITH EXISTING LIGHTING AND HVAC SYSTEMS.
- MINIMAL HARD CEILING REMOVAL AS REQUIRED TO INSTALL NEW SPRINKLER PIPING AND SUBSEQUENT CEILING REPLACEMENT SHALL BE BY OWNER.

2 AREA OF EXISTING FIRE PROTECTION SPRINKLER SYSTEM
- REMOVE EXISTING RECESSED HEADS AND DROPS. PROVIDE NEW RECESSED HEADS AND DROPS IN LENGTH AS REQUIRED TO ACHIEVE FINISHED INSTALLATION.

NOTES:

1. PROVIDE NFPA 13 APPROVED FLOW TEST OF EXISTING FIRE PROTECTION SERVICE SUPPLY.
2. PROVIDE DESIGN OF ADDITIONAL SPRINKLER SYSTEM. DESIGN AND SUBSEQUENT SUBMITTAL DATA SHALL BE BY CONSULTING ENGINEER WHO SPECIALIZES IN THE DESIGN OF FIRE PROTECTION SYSTEMS. ALL SUBMITTALS SHALL BE SEALED. SUBMITTAL DEFINING NEW AND EXISTING FIRE PROTECTION SPRINKLER SYSTEM SHALL BE PROVIDED TO ENGINEER. SUBMITTAL DATA SHALL BE APPROVED BY ENGINEER AND KSFMO PRIOR TO INSTALLATION OF ANY NEW PIPING OR ANY MODIFICATION TO EXISTING.
   - SYSTEM DESIGN: LIGHT HAZARD.

LS&A Latimer Sommers & Associates, P.A.
CONSULTING ENGINEERS
3639 SW Summerfield Drive, Suite A
Topeka, Kansas 66614-3974
Telephone: (785) 233-3232
FAX: (785) 233-0647
Email: lsapa@lsapa.com
LSA PROJECT NO. 1202005

KDOC

KANSAS DEPARTMENT OF CORRECTIONS
CAPITAL IMPROVEMENTS AND FACILITY MANAGEMENT
900 SW JACKSON, 4TH FLOOR
TOPEKA, KANSAS 66612-1284
TELE. (785) 296-3317
FAX (785) 296-0250

WILLIAM R. BASSETTE LICENSED #10530 PROFESSIONAL ENGINEER
5-21-12

DEPARTMENT OF ADMINISTRATION
OFFIC OF FACILITIES AND PROPERTY MANAGEMENT
900 SW JACKSON, SUITE 600
TOPEKA, KANSAS 66612-1220
TELE (785) 296-8899
FAX (785) 296-8898

EL DORADO CORRECTIONAL FACILITY - SOUTHEAST
BUILDING REMODEL - MEDIUM HOUSING
EL DORADO, KANSAS
BUILDING NUMBER: 19500-04001 & -04002

DATE:	DRAWN BY:	CHECKED BY:	REVISION:
5/21/12	CAD	WRB	

FLOOR PLAN – FIRE PROTECTION

A-011928

M3.1

ORIGINAL CONTRACT DOCUMENTS

... PARMAN.dwg 96 05/15/12 CKP