Kansas School for the Deaf
Campus Layout

Buildings in Red have no panels
All buildings have Fire-Capable Panels

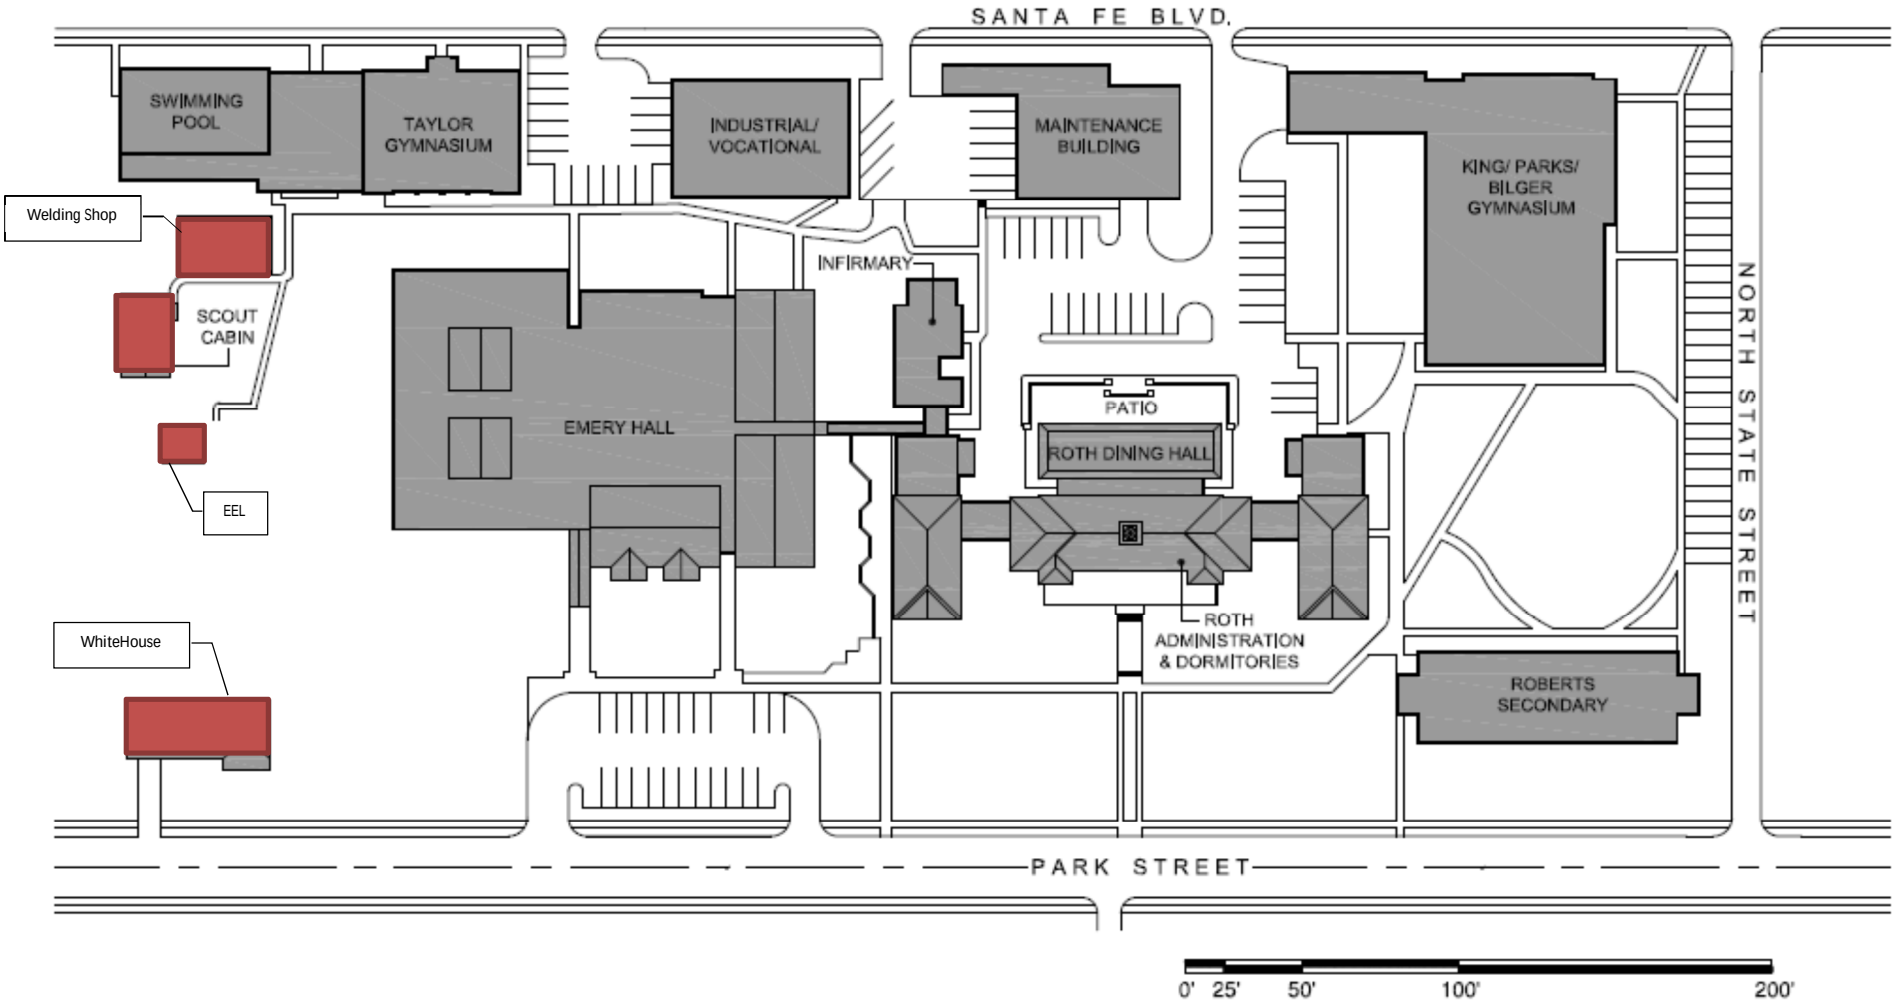

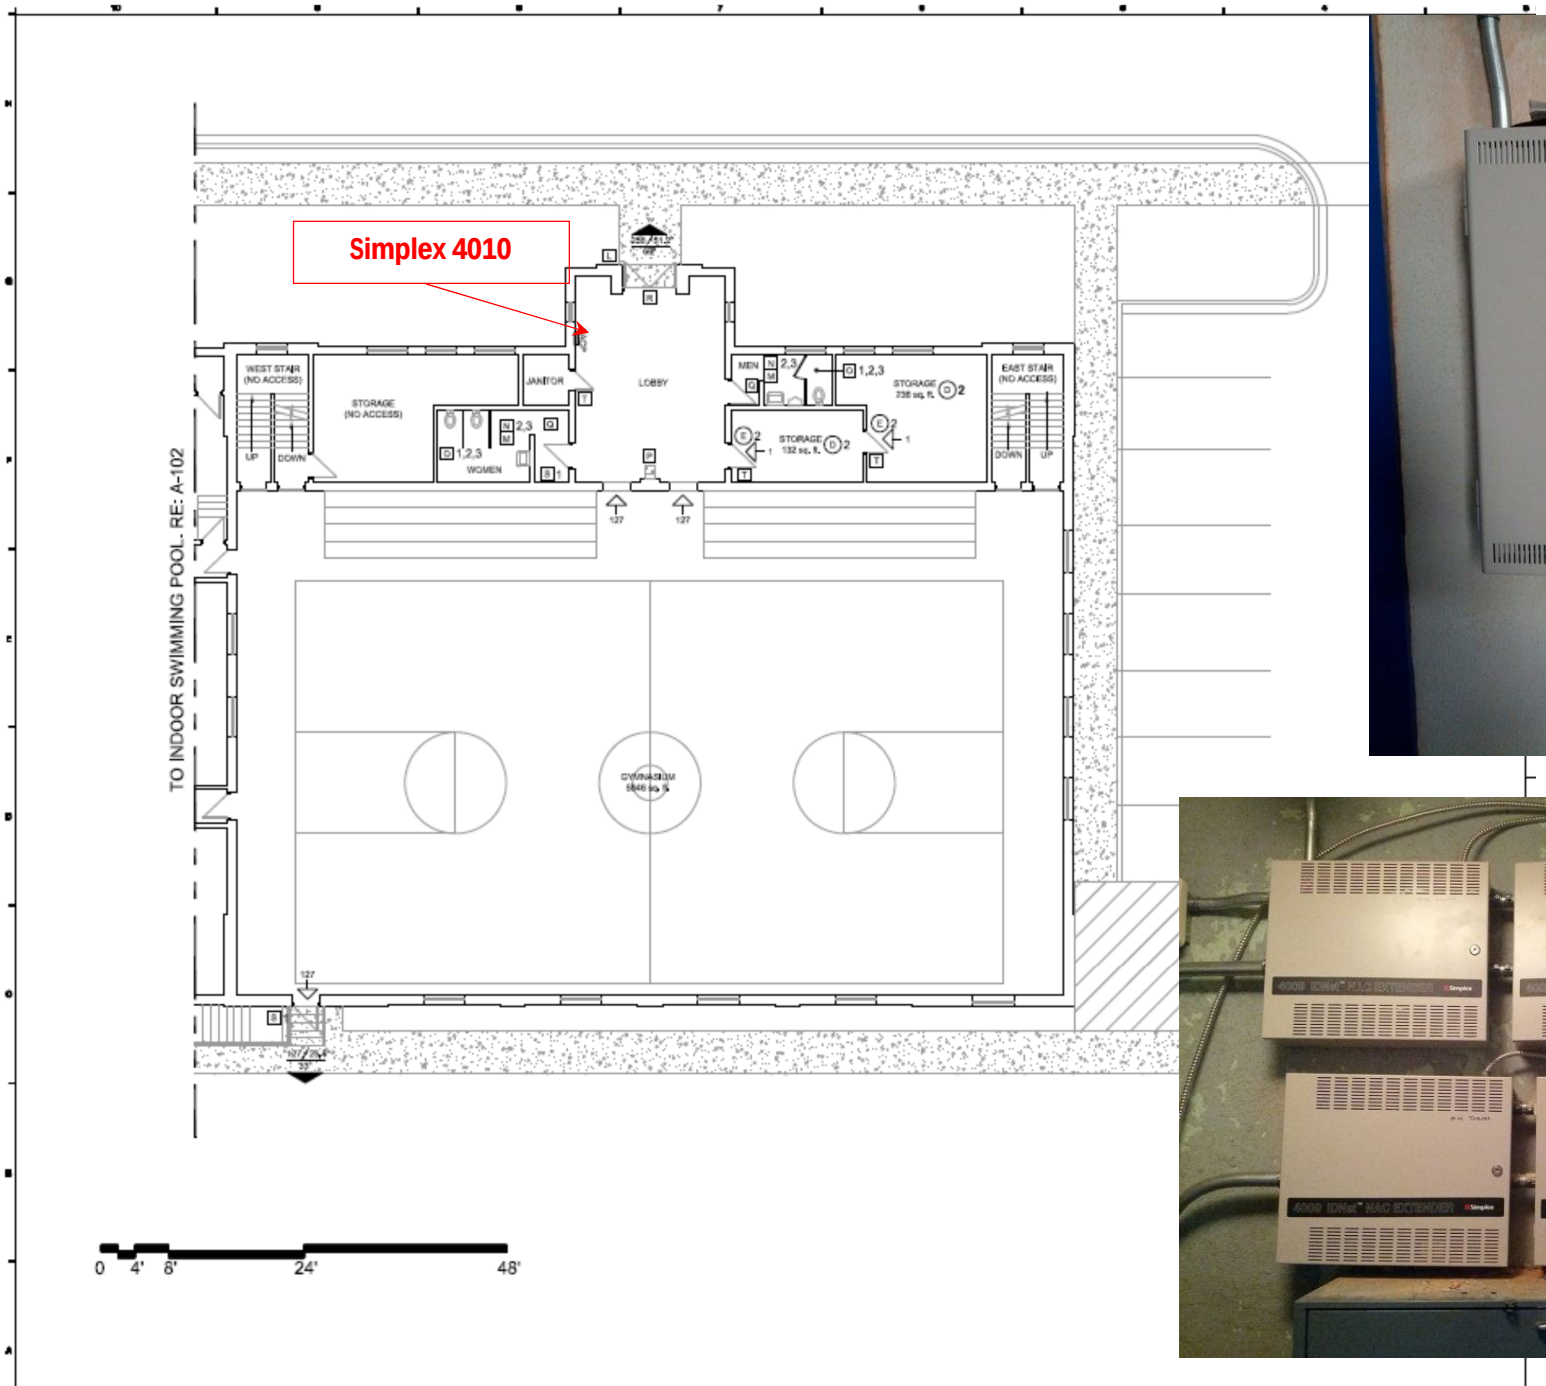

A10 TAYLOR GYM GROUND FLOOR PLAN

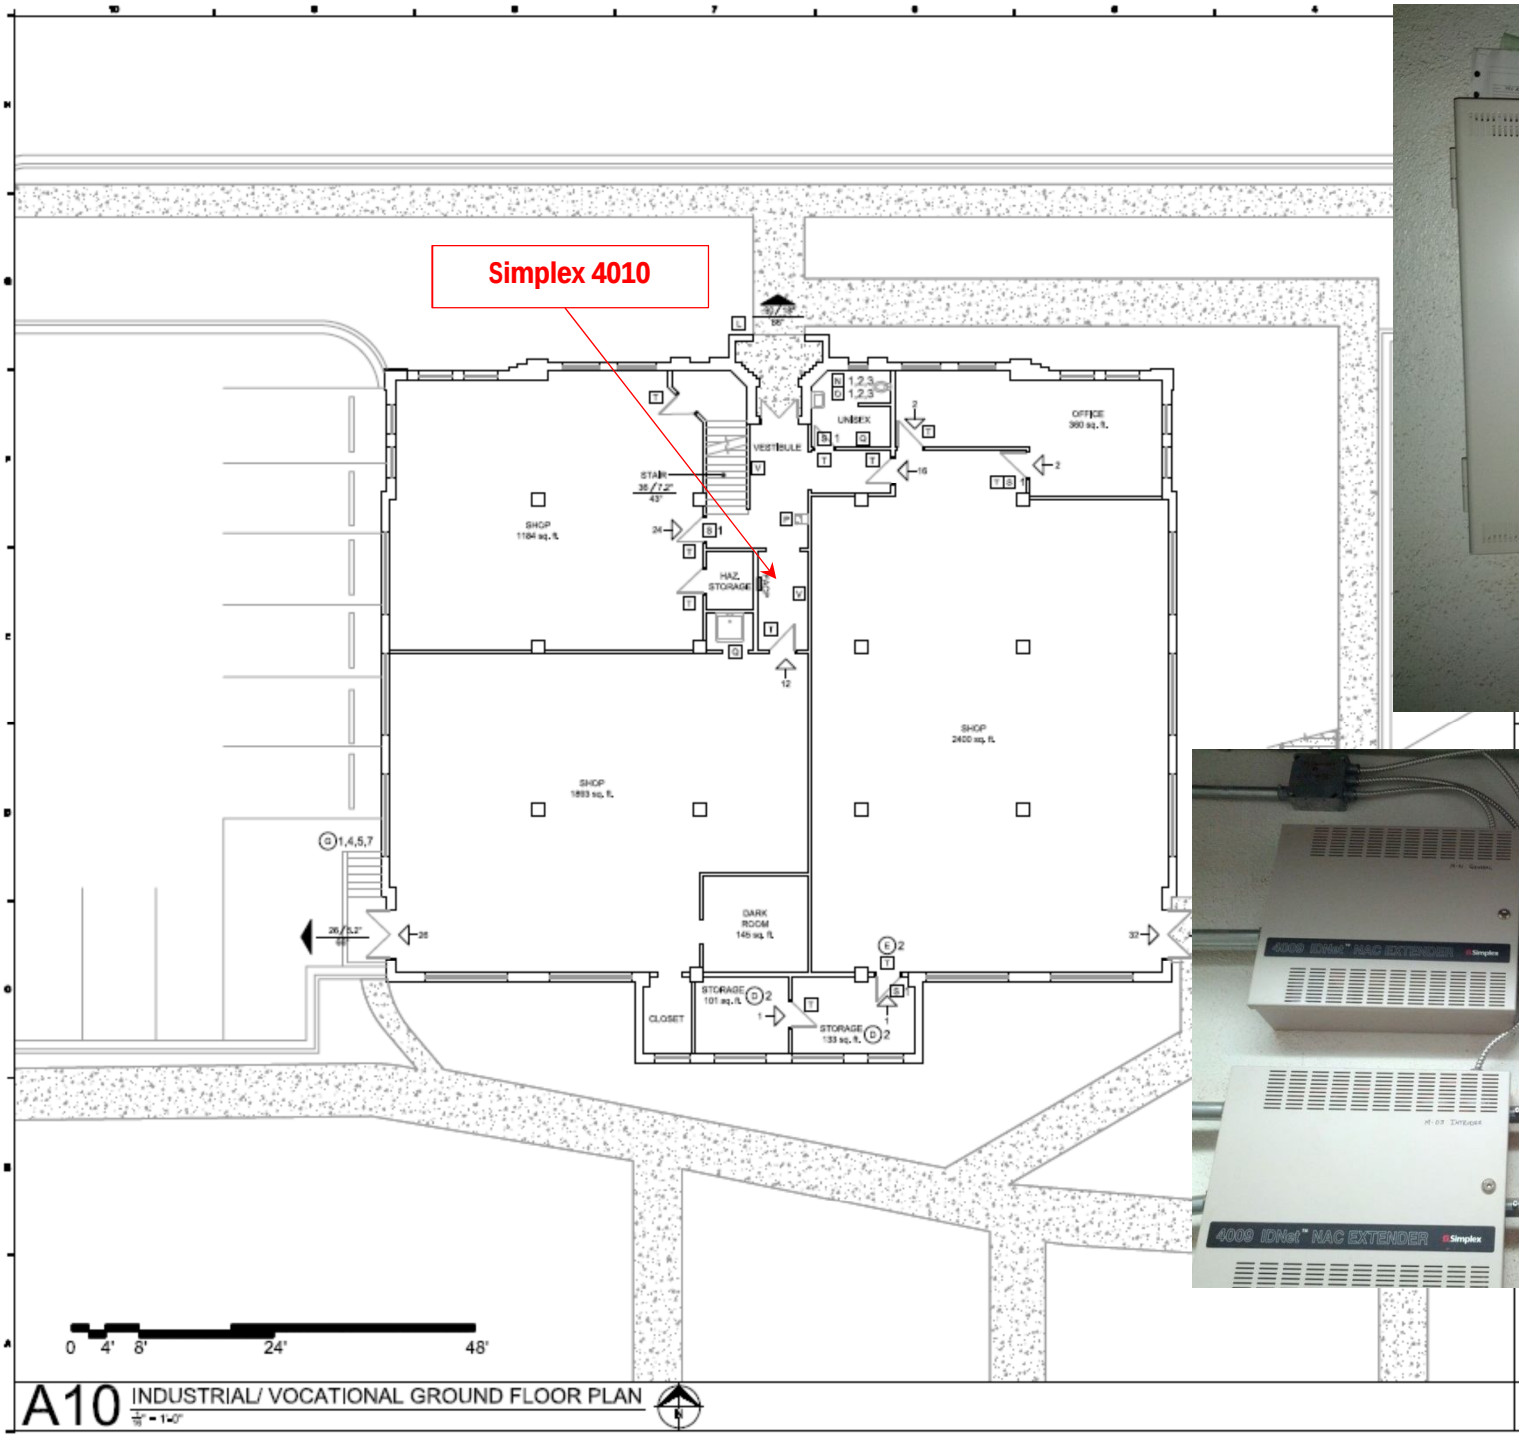
Simplex 4010
SHOP
1184 sq. ft.
STAIR
VESTIBULE
UNISEX
OFFICE
360 sq. ft.
HAZ. STORAGE
SHOP
1893 sq. ft.
SHOP
2400 sq. ft.
DARK ROOM
145 sq. ft.
CLOSET
STORAGE
101 sq. ft.
STORAGE
133 sq. ft.
0 4' 8' 24' 48'
A10
INDUSTRIAL/ VOCATIONAL GROUND FLOOR PLAN

4010

4009 IDNet™ NAC EXTENDER
Simplex
4009 IDNet™ NAC EXTENDER
Simplex
4009 IDNet™ NAC EXTENDER
Simplex
4009 IDNet™ NAC EXTENDER
Simplex

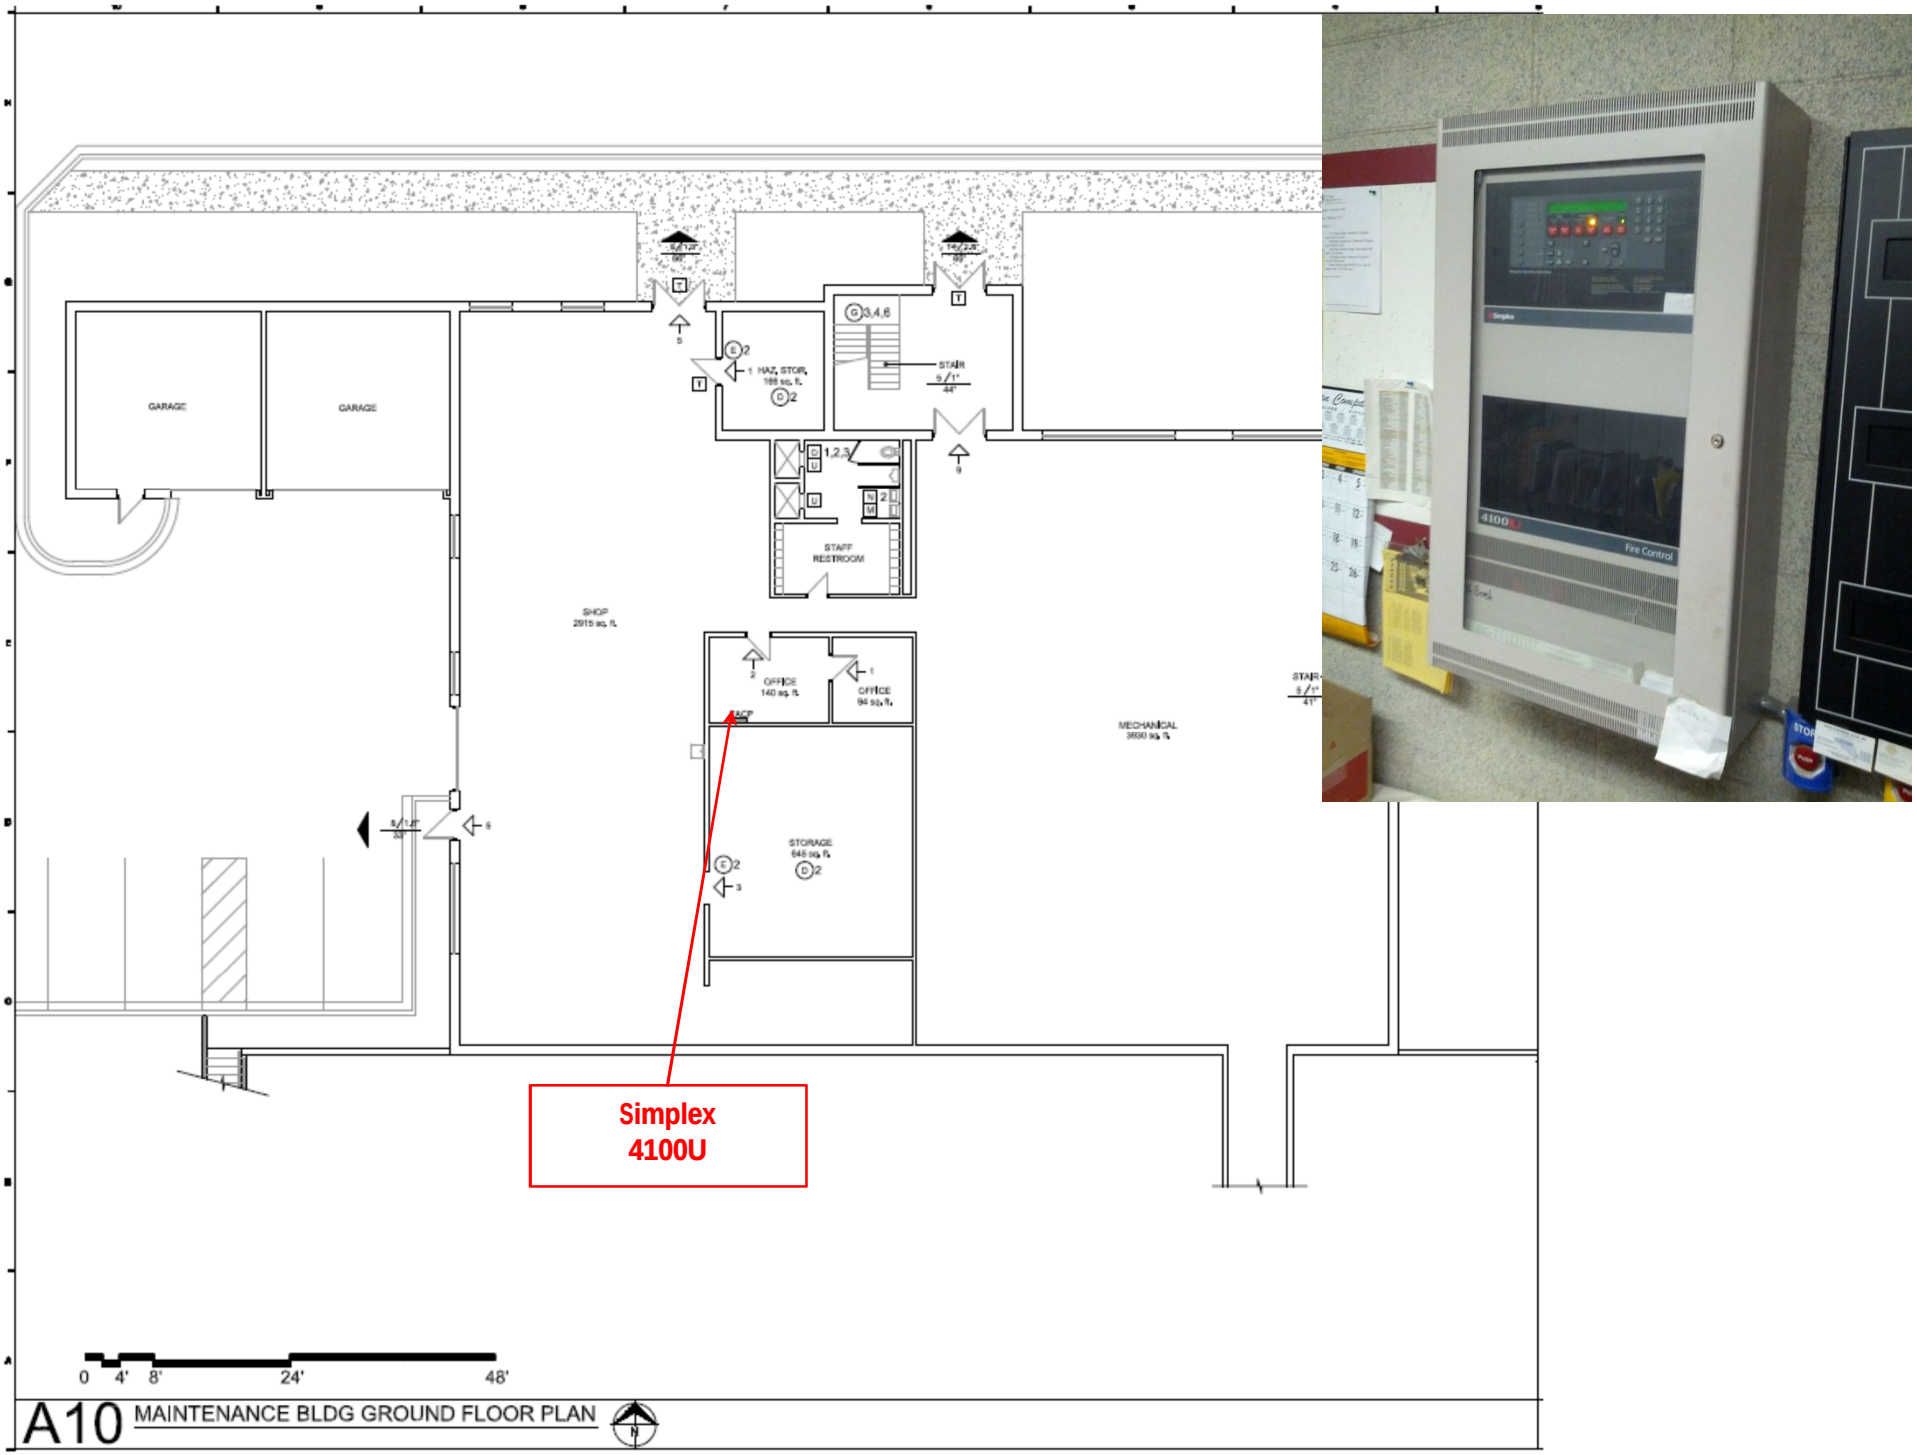
GARAGE
GARAGE
HAZ. STOR.
STAIR
STAFF RESTROOM
SHOP
OFFICE
OFFICE
STORAGE
MECHANICAL
Simplex
4100U
0 4' 8' 24' 48'
A10 MAINTENANCE BLDG GROUND FLOOR PLAN

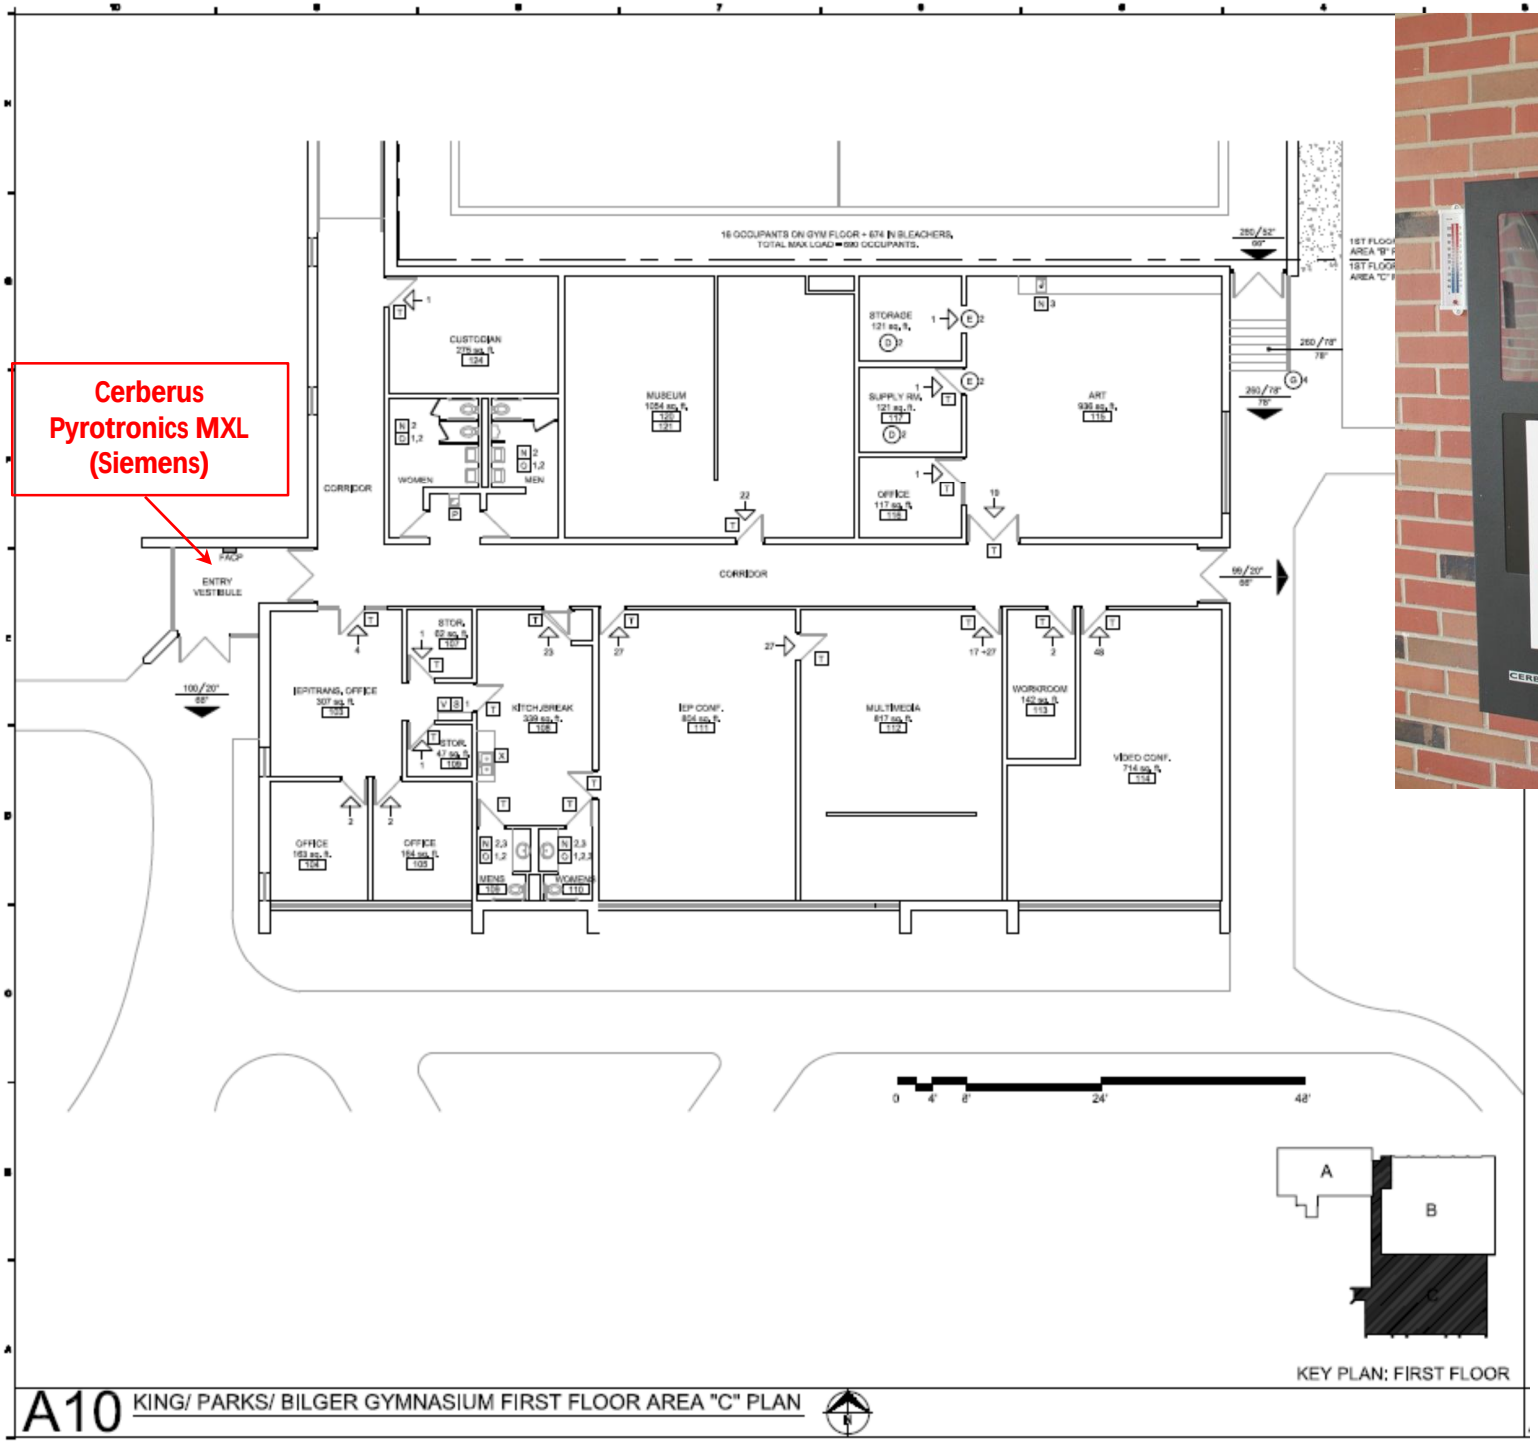
Cerberus Pyrotronics MXL (Siemens)
CORRIDOR
ENTRY VESTIBULE
CUSTODIAN
MUSEUM
STORAGE
SUPPLY RM.
ART
OFFICE
WOMEN
MEN
CORRIDOR
IEP/TRANS. OFFICE
STOR.
KITCHEN/BREAK
IEP CONF.
MULTIMEDIA
WORKROOM
VIDEO CONF.
OFFICE
OFFICE
MEN
WOMEN
0 4' 8' 24' 48'
A
B
C
KEY PLAN: FIRST FLOOR
A10 KING/ PARKS/ BILGER GYMNASIUM FIRST FLOOR AREA "C" PLAN

You can sign too!!
CERBERUS PYROTRONICS
MXL

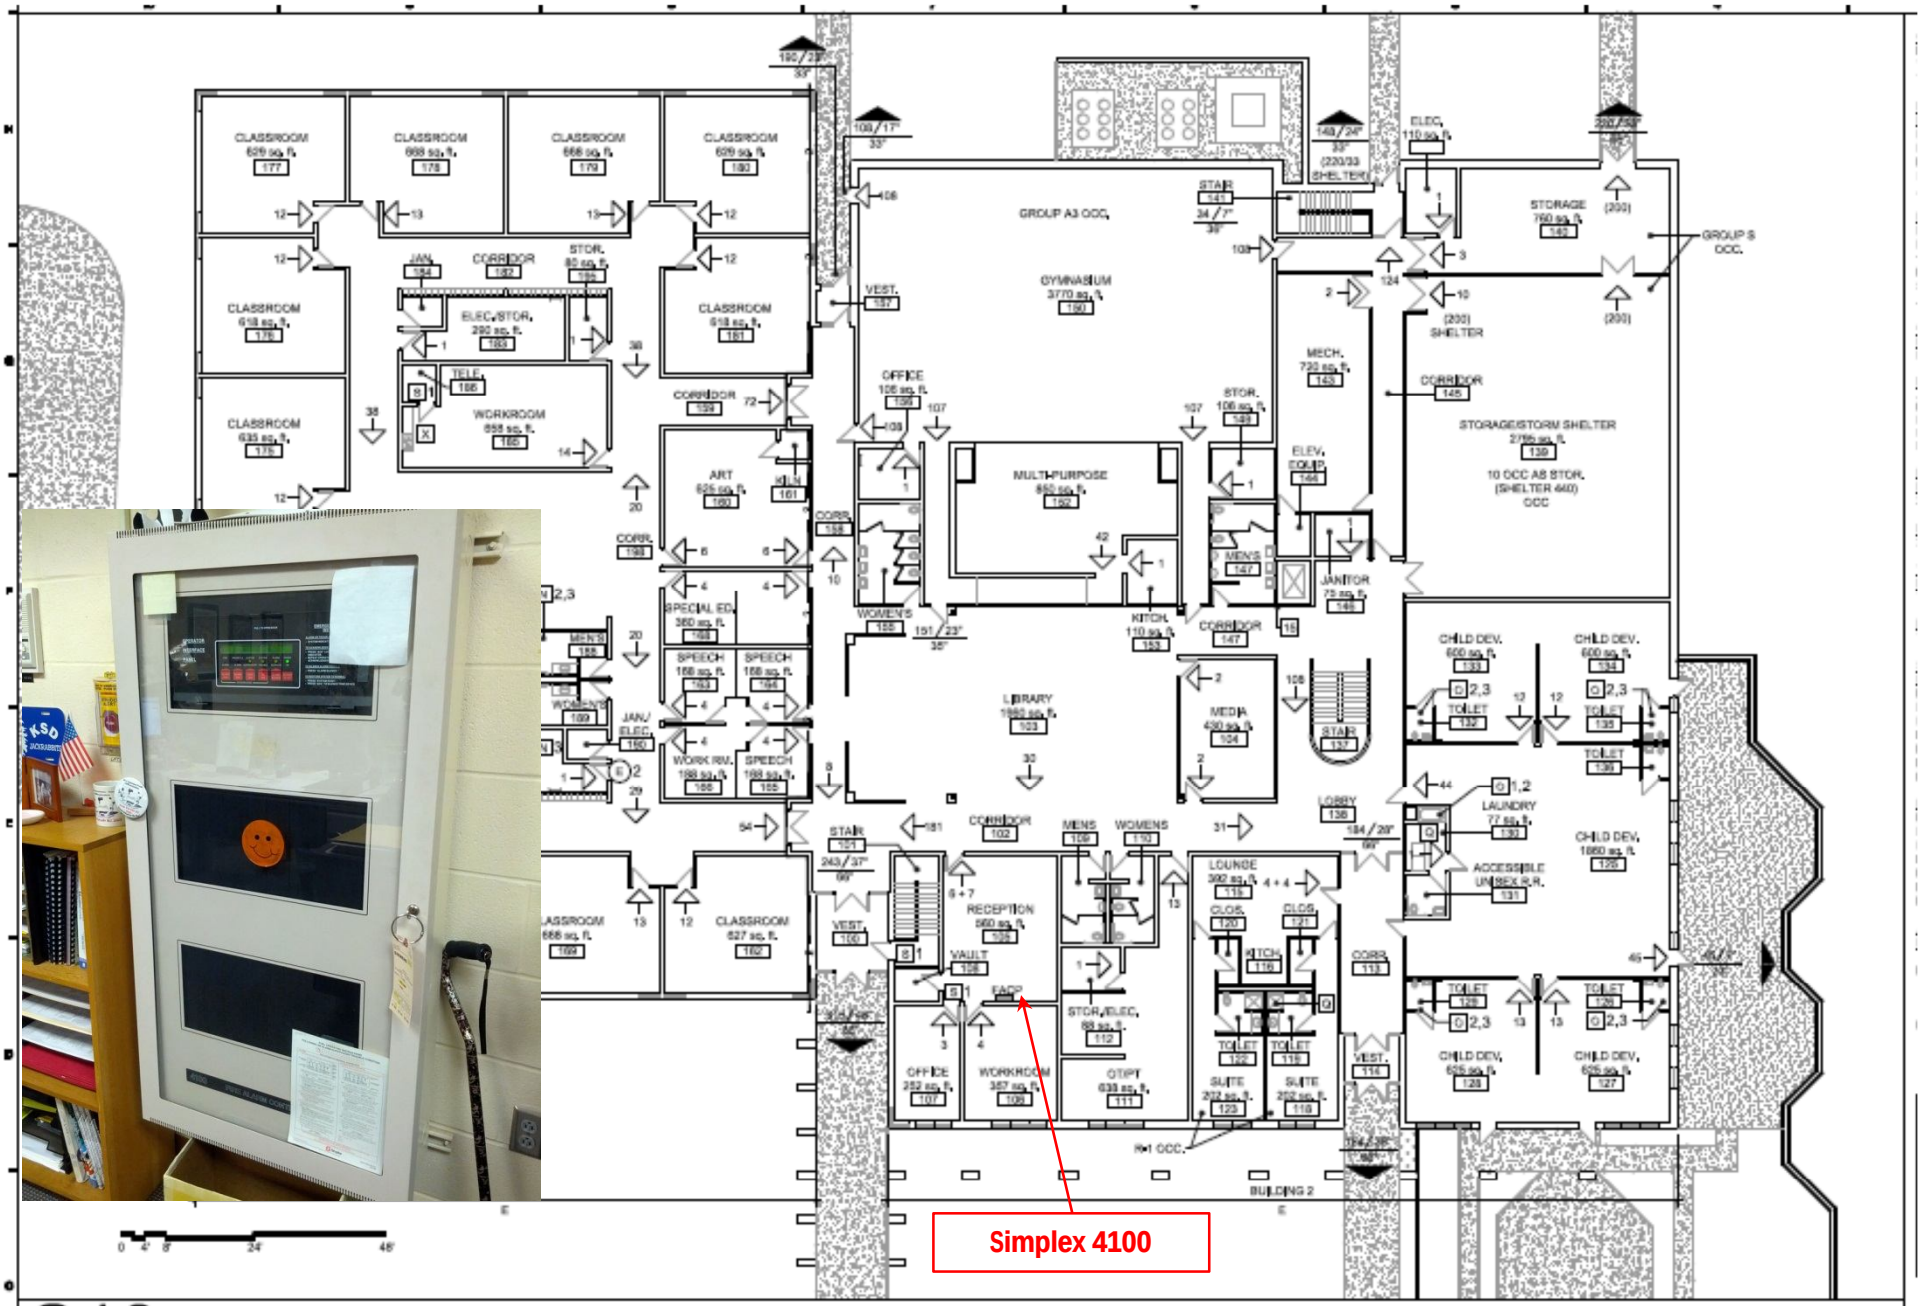

C10 EMERY HALL GROUND FLOOR PLAN

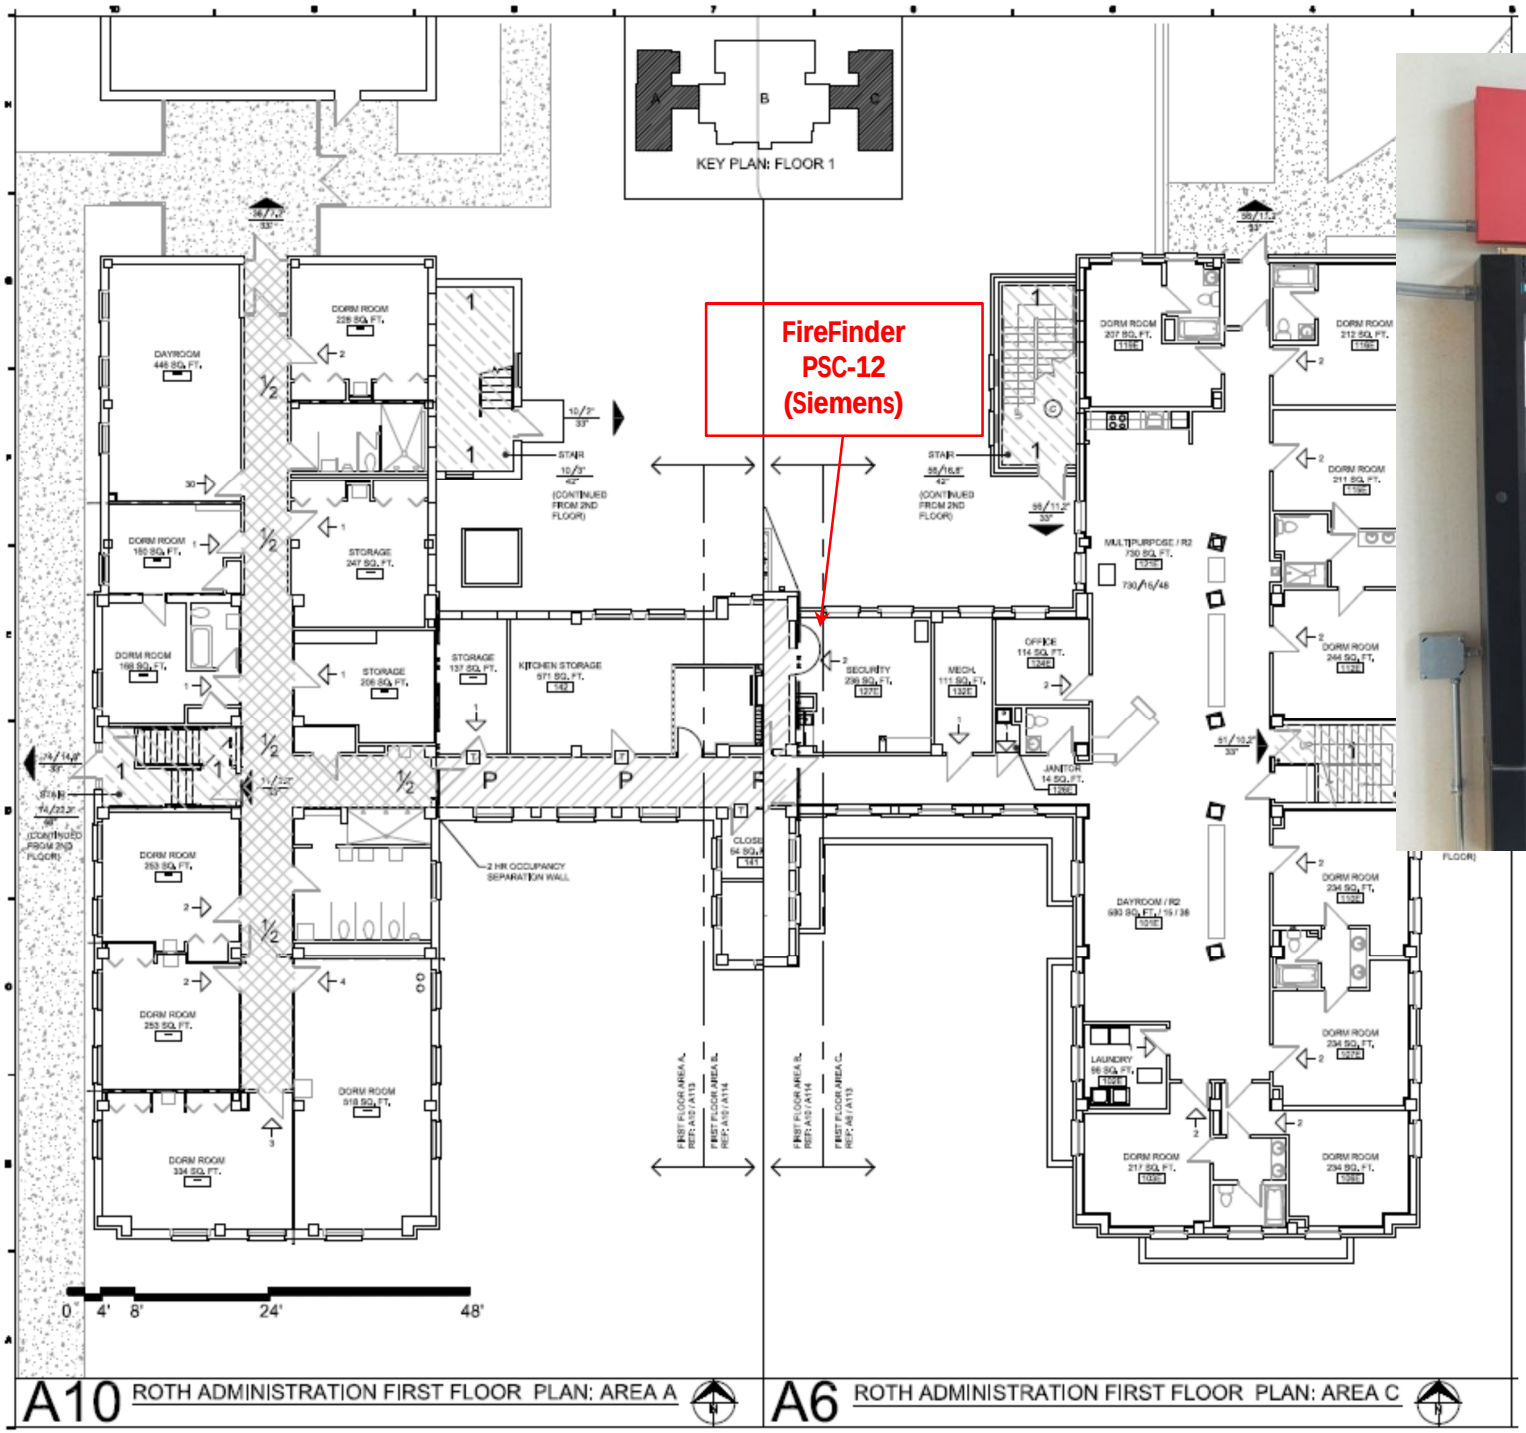
KEY PLAN: FLOOR 1
A
B
C
FireFinder
PSC-12
(Siemens)
DAYROOM
DORM ROOM
STORAGE
STAIR
(CONTINUED FROM 2ND FLOOR)
KITCHEN STORAGE
SECURITY
MECH.
OFFICE
JANITOR
MULTIPURPOSE / R2
DAYROOM / R2
LAUNDRY
2 HR OCCUPANCY SEPARATION WALL
0' 4' 8' 24' 48'
A10 ROTH ADMINISTRATION FIRST FLOOR PLAN: AREA A
A6 ROTH ADMINISTRATION FIRST FLOOR PLAN: AREA C

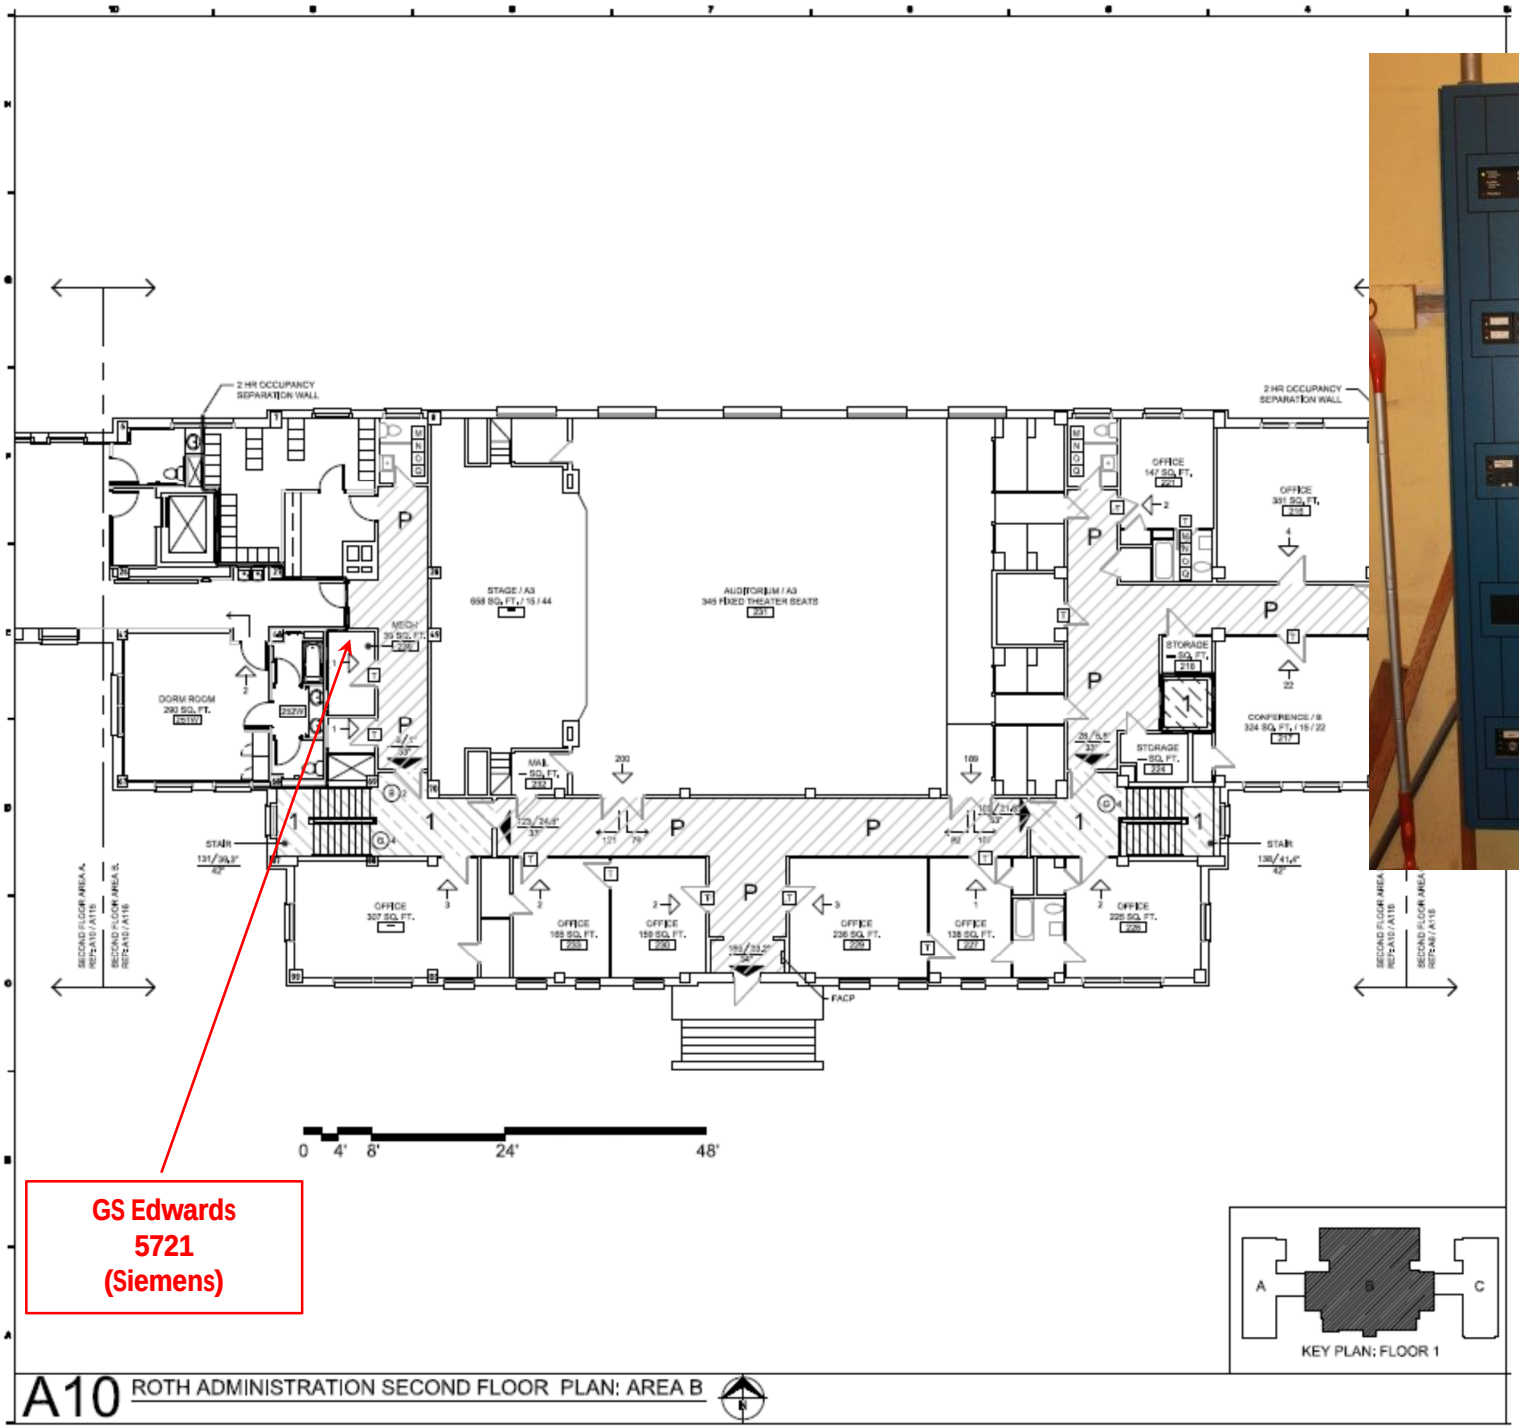

GS Edwards
5721
(Siemens)

A10 ROTH ADMINISTRATION SECOND FLOOR PLAN: AREA B

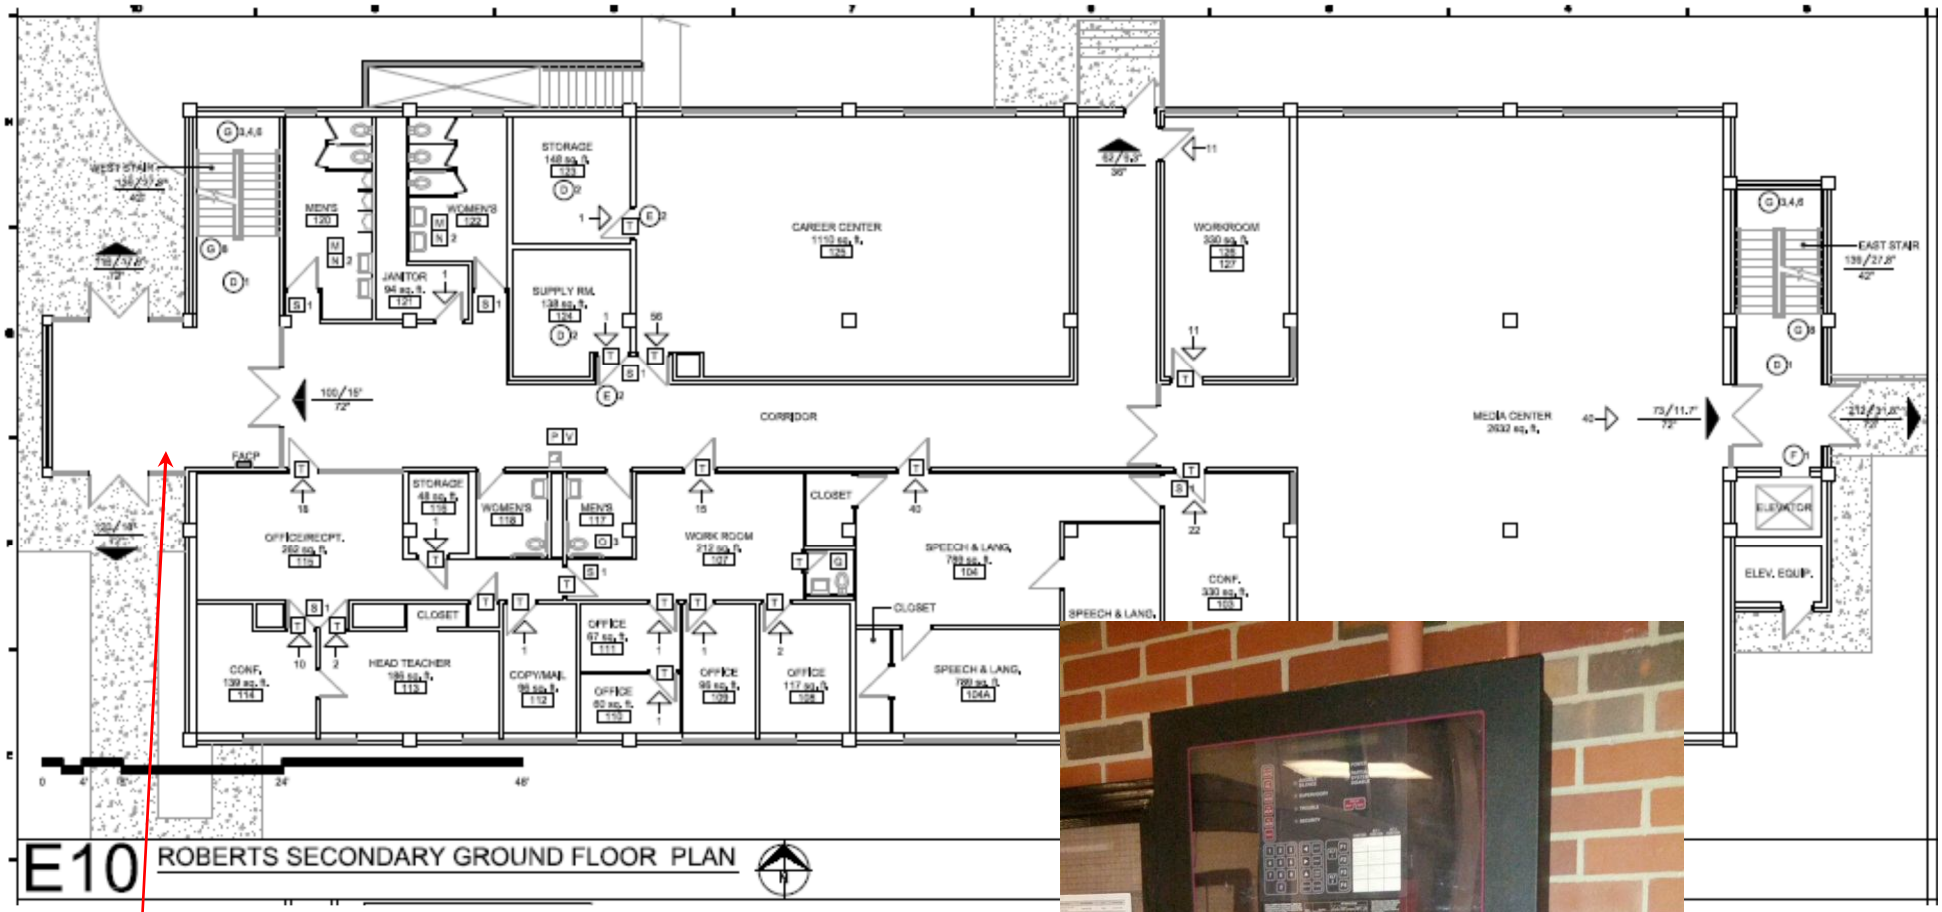

Cerberus Pyrotronics MXL (Siemens)

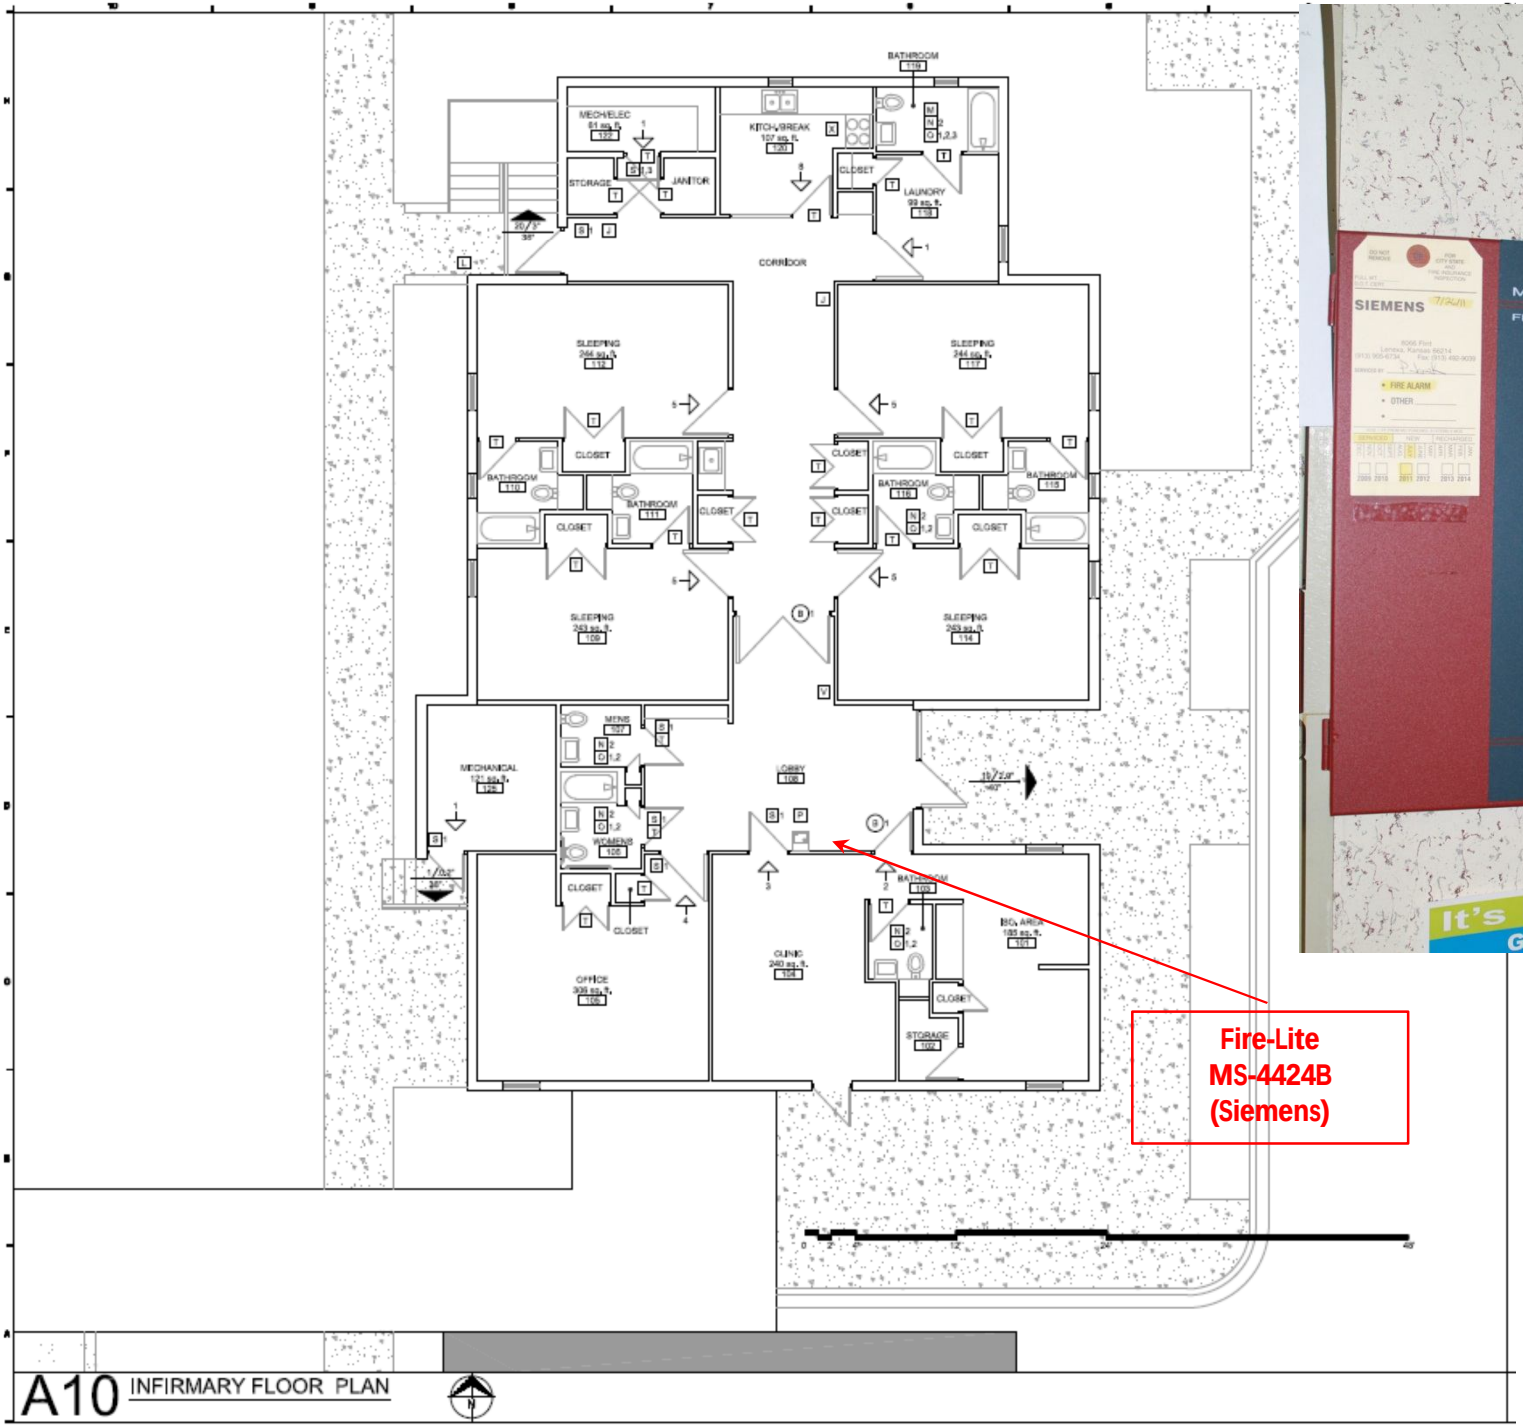

Fire-Lite
MS-4424B
(Siemens)