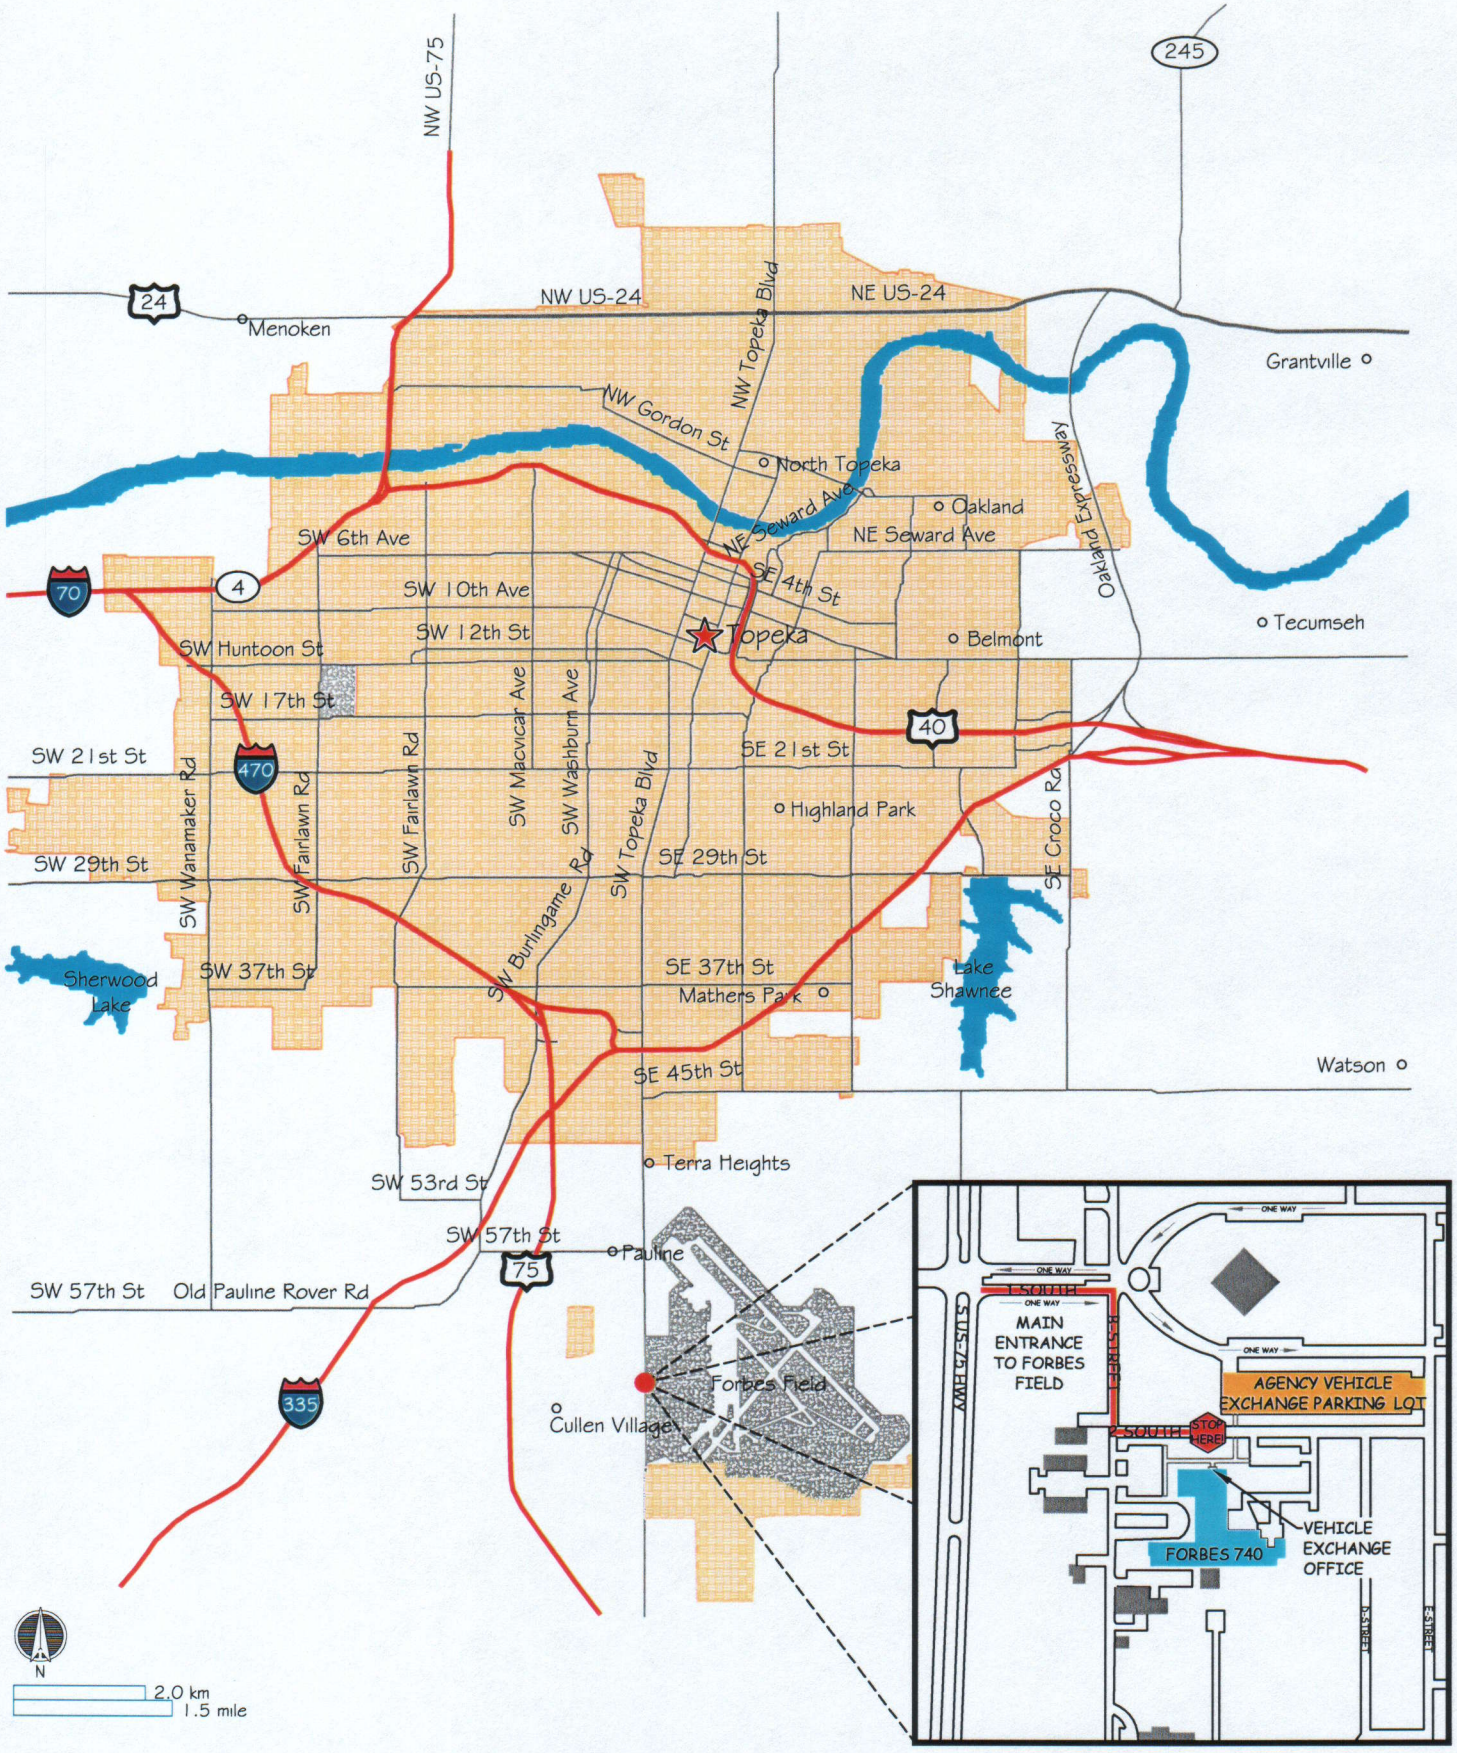

SHEET NUMBER: A1

1 OF 1

REVISIONS:

DATE: 01/08/2004
DRAWN BY: ST
BUILDING NO.:

CCR:
PROJECT TITLE:
MAP OF TOPEKA, KANSAS
STATE VEHICLE EXCHANGE OFFICE

DEPARTMENT OF ADMINISTRATION
KANSAS DFM
DIVISION OF FACILITIES MANAGEMENT
900 S.W. JACKSON, SUITE 600
TOPEKA, KANSAS 66612
PH:(785)296-8899 FAX:(785)296-8898
D. KEITH MEYERS, DIRECTOR