RAINBOW MENTAL HEALTH FACILITY
KANSAS CITY, KANSAS

EXISTING

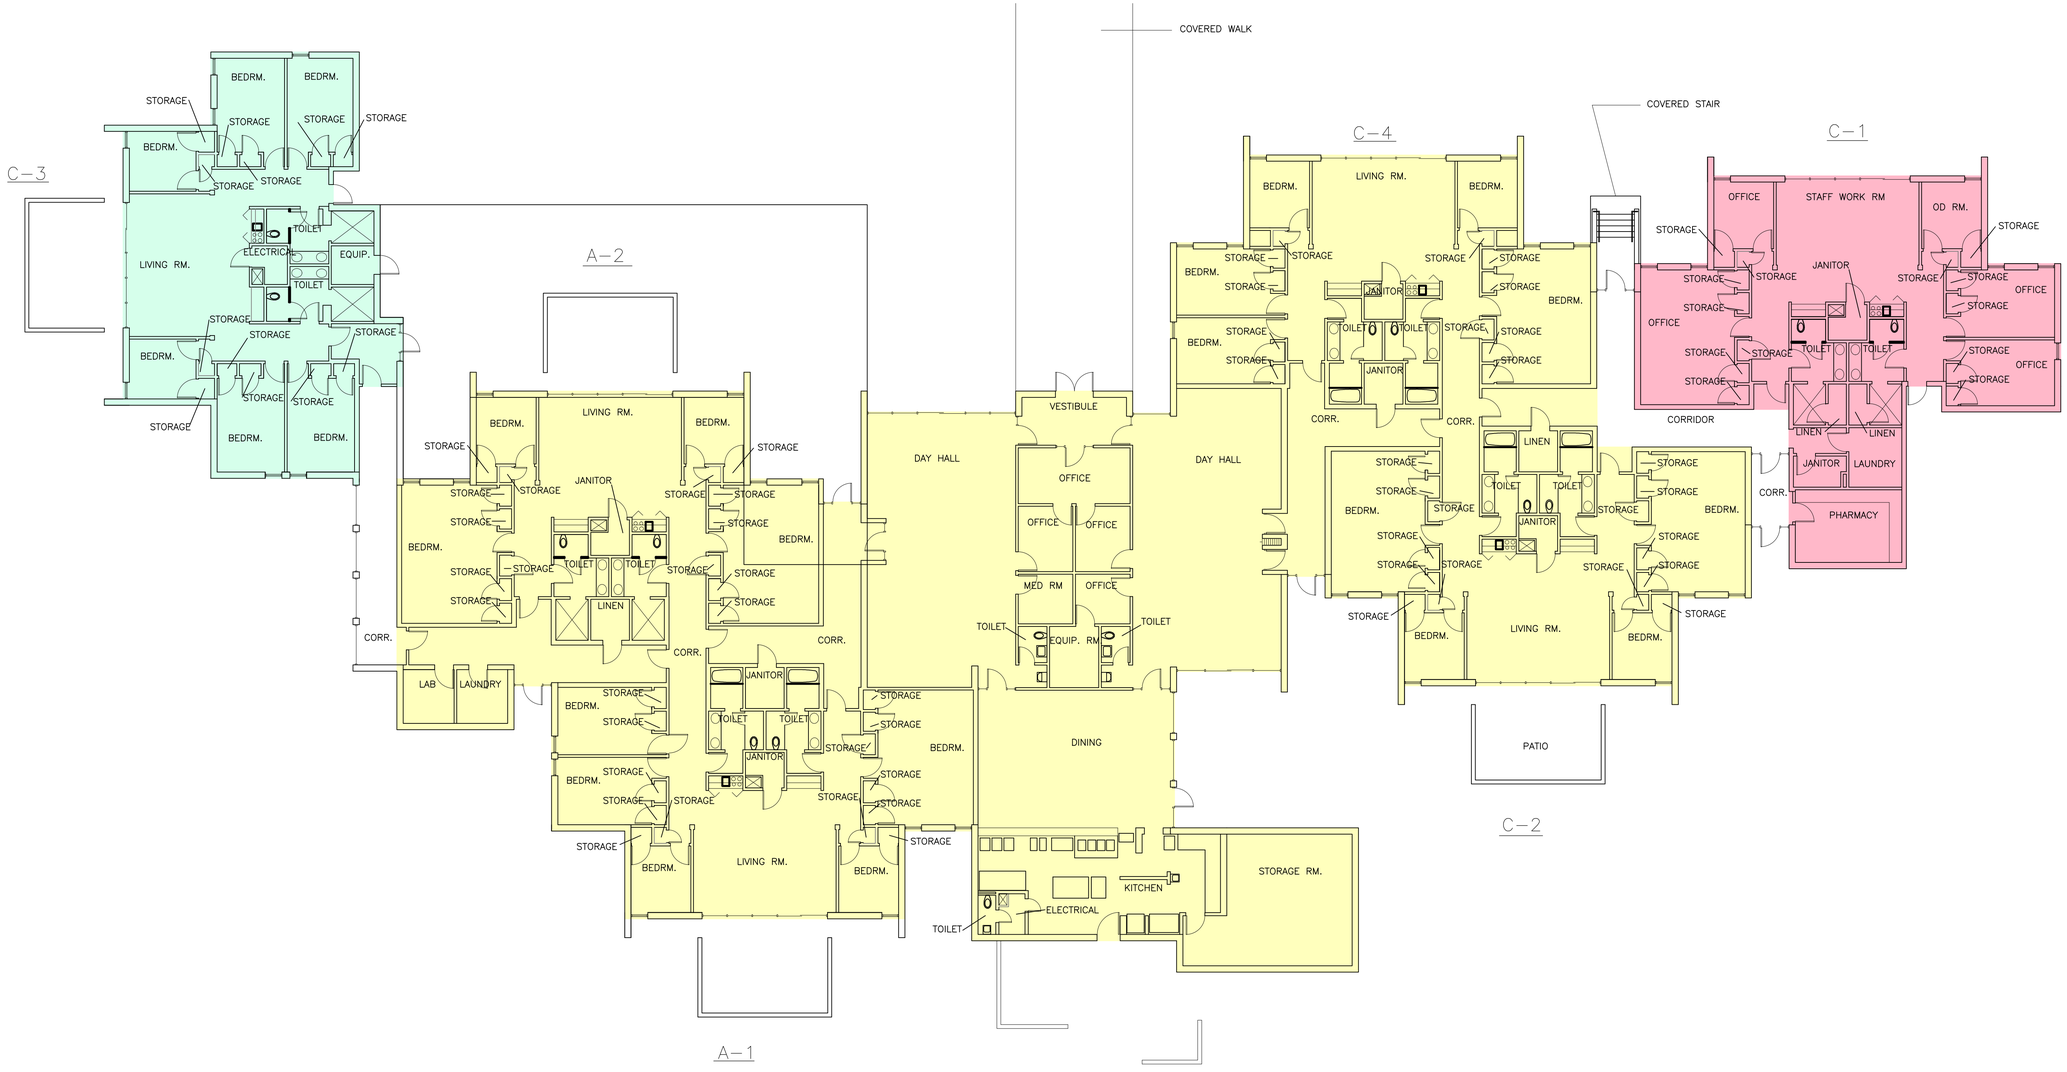

FIRST FLOOR PLAN

UNIT I & UNIT II

RAINBOW MENTAL HEALTH FACILITY
KANSAS CITY, KANSAS

PROPOSED

AEC
8 BEDS
- 2 - 1 BEDROOMS
- 3 - 2 BEDROOMS
- 1 - IDT ROOM

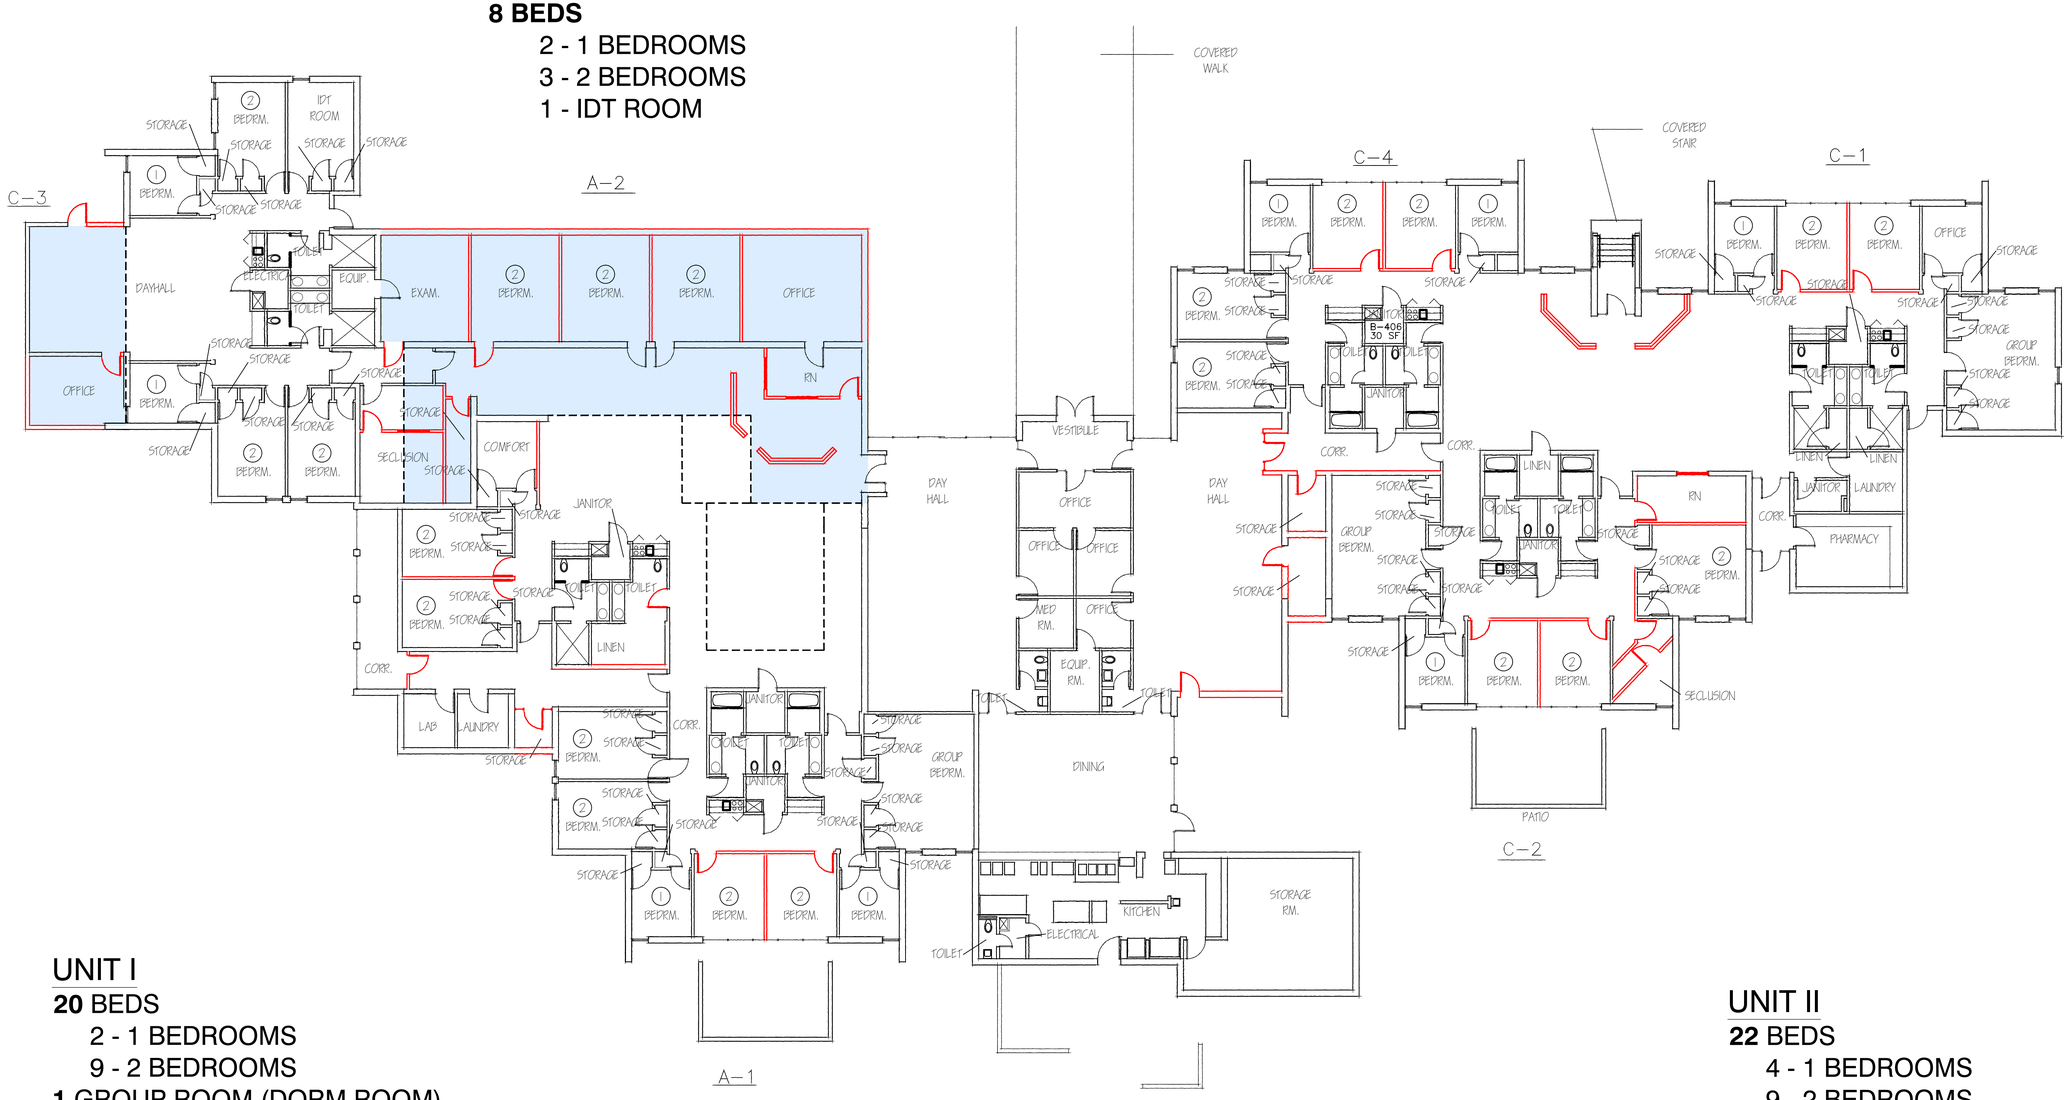

UNIT I
20 BEDS
- 2 - 1 BEDROOMS
- 9 - 2 BEDROOMS

1 GROUP ROOM (DORM ROOM)
1 SECLUSION ROOM
1 COMFORT RM

UNIT II
22 BEDS
- 4 - 1 BEDROOMS
- 9 - 2 BEDROOMS

2 GROUP ROOM (DORM ROOM)
1 SECLUSION ROOM

FIRST FLOOR PLAN
UNIT I & UNIT II